PORCUPINE CREEK ACCESS IMPROVEMENTS AND STREAM RESTORATION

NOT FOR CONSTRUCTION

GALLATIN RIVER TASK FORCE
MAY 2021
RESPEC PROJECT NO. 04198

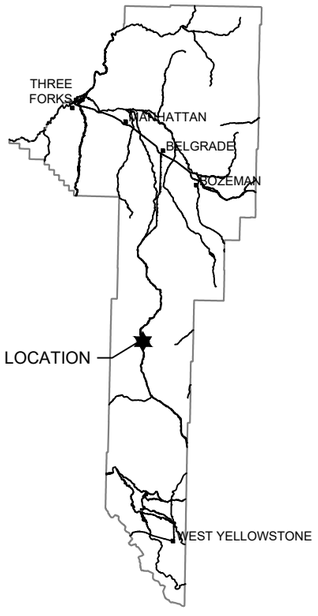

GALLATIN COUNTY, MONTANA
N.T.S.

SHEET INDEX

GENERAL

G-00 COVER SHEET

G-01 PROJECT OVERVIEW

CIVIL

C-02 BEAVER CREEK ACCESS IMPROVEMENTS AND RESTORATION OVERVIEW

C-03 BEAVER CREEK RESTORATION OVERVIEW

C-04 BEAVER CREEK RIVER ACCESS IMPROVEMENTS ALTERNATIVES 1-3

C-05 BEAVER CREEK RIVER ACCESS IMPROVEMENTS ALTERNATIVE 4 & 5

C-06 PORCUPINE CREEK ROAD ACCESS IMPROVEMENTS

C-07 PORCUPINE CREEK TRAILHEAD ACCESS IMPROVEMENTS

DETAILS

- -

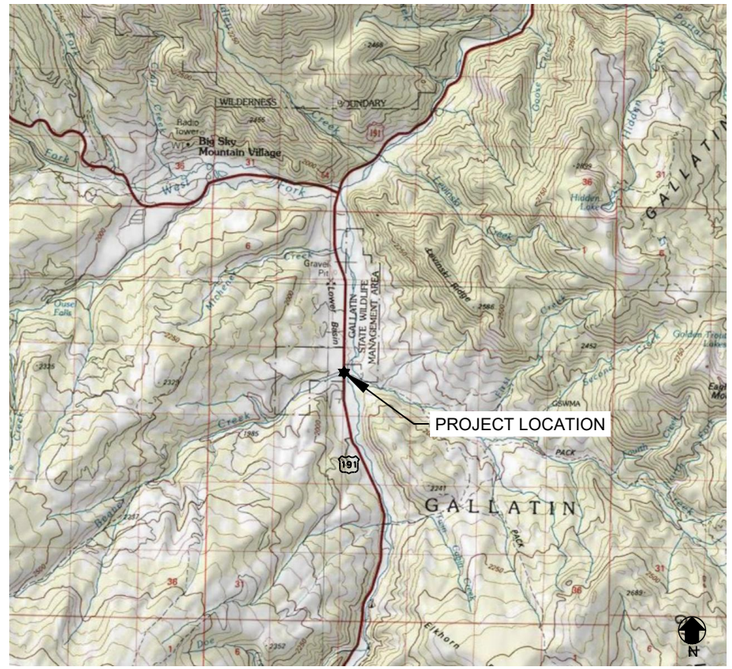

VICINITY MAP
N.T.S.

NOT FOR CONSTRUCTION

MATTHEW WYNN JOHNSON
REGISTERED PROFESSIONAL ENGINEER
STATE OF MONTANA NO. PEL-PE-LIC-32820

DATE

NAME: N:\PROJECTS\04198 - TU GRTF FY 21 UPPER DEER AND BEAVER CREEK\BEAVER CREEK\CAD\SHEETS\04198_S_COVER.DWG
PLOT DATE: May 12, 2021 9:17 AM, BY: MAXWELL (MAX) HALLER

DESIGNED MWJ
DRAWN MDH
CHECKED MWJ
DATE 05/2021

REVISION

RESPEC
3810 VALLEY COMMONS DR.
SUITE 4
BOZEMAN, MT 59718
PHONE (406) 284-2525

RESPEC

STAMP

811 Know what's below. Call before you dig.

GALLATIN RIVER TASK FORCE
PO BOX 160513
BIG SKY, MT 59716

PORCUPINE CREEK ACCESS IMPROVEMENTS AND STREAM RESTORATION

COVER SHEET

SHEET NUMBER:
G-00
SHEET

OPHIR SCHOOL

JAKE'S HORSES INC.

BEAVER CREEK FLOW

BEAVER CREEK RESTORATION

BEAVER CREEK RIVER ACCESS IMPROVEMENTS

BEAVER CREEK ACCESS IMPROVEMENTS AND RESTORATION

PORCUPINE CREEK FLOW

PORCUPINE CREEK RD

PORCUPINE CREEK ROAD ACCESS IMPROVEMENTS (WORK BY USFS)

PORCUPINE CREEK TRAILHEAD ACCESS IMPROVEMENTS

PORCUPINE CREEK TRAILHEAD

RIVERHOUSE

US HIGHWAY 191

GALLATIN RIVER FLOW

N

0 125 250 Feet

NAME: N:\PROJECTS\04198 - TU GRTF FY 21 UPPER DEER AND BEAVER CREEK\BEAVER CREEK\CAD\SHEETS\04198_S_OVERVIEW.DWG
PLOT DATE: May 12, 2021 9:17 AM, BY: MAXWELL (MAX) HALLER

DESIGNED MWJ
DRAWN MDH
CHECKED MWJ
DATE 05/2021

REVISION

RESPEC
3810 VALLEY COMMONS DR.
SUITE 4
BOZEMAN, MT 59718
PHONE (406) 284-2525

RESPEC

STAMP

811 Know what's below. Call before you dig.

GALLATIN RIVER TASK FORCE
PO BOX 160513
BIG SKY, MT 59716

PORCUPINE CREEK ACCESS IMPROVEMENTS AND STREAM RESTORATION

PROJECT OVERVIEW

SHEET NUMBER:
G-01
SHEET

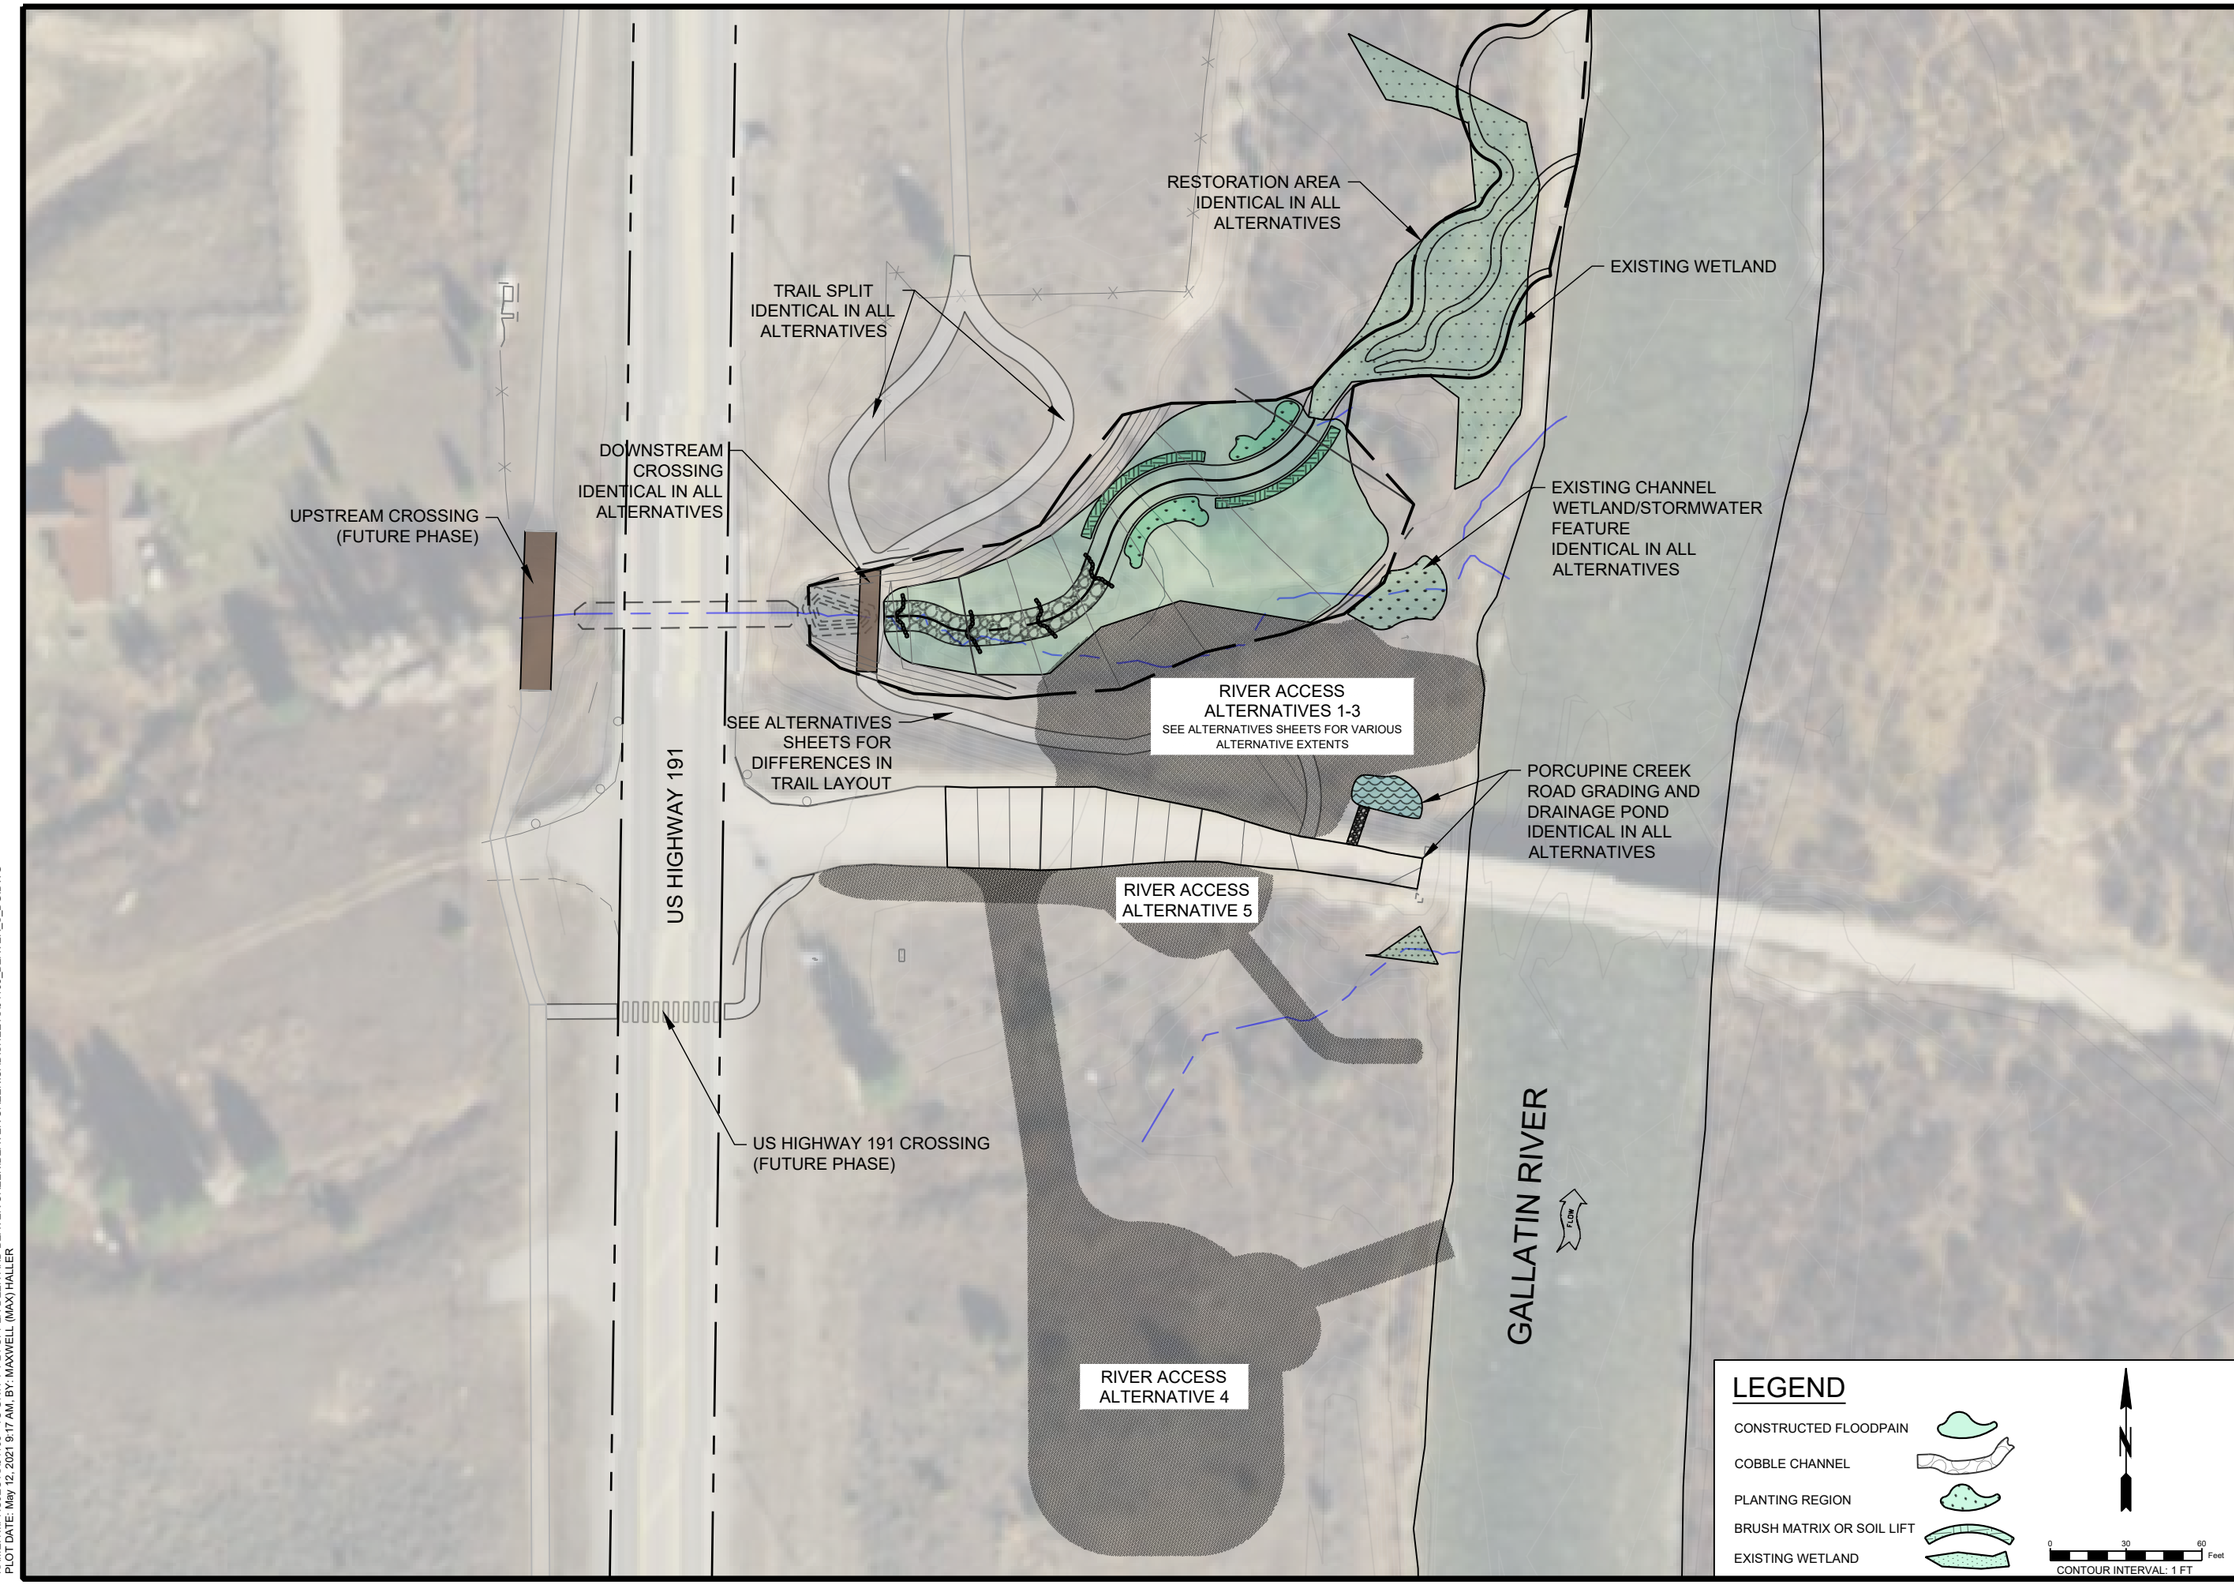

NAME: N:\PROJECTS\04198 - TU GRTF FY 21 UPPER DEER AND BEAVER CREEK\BEAVER CREEK\CAD\SHEETS\04198_BEAVER_S_DG.DWG
PLOT DATE: May 12, 2021 9:17 AM, BY: MAXWELL (MAX) HALLER

DESIGNED	MWJ
DRAWN	MDH
CHECKED	MWJ
DATE	05/2021

REVISION

RESPEC
3810 VALLEY COMMONS DR.
SUITE 4
BOZEMAN, MT 59718
PHONE (406) 284-2525

RESPEC

STAMP

811 Know what's below. Call before you dig.

GALLATIN RIVER TASK FORCE
PO BOX 160513
BIG SKY, MT 59716

PORCUPINE CREEK ACCESS IMPROVEMENTS AND STREAM RESTORATION

BEAVER CREEK ACCESS IMPROVEMENTS AND RESTORATION OVERVIEW

SHEET NUMBER:
C-02
SHEET

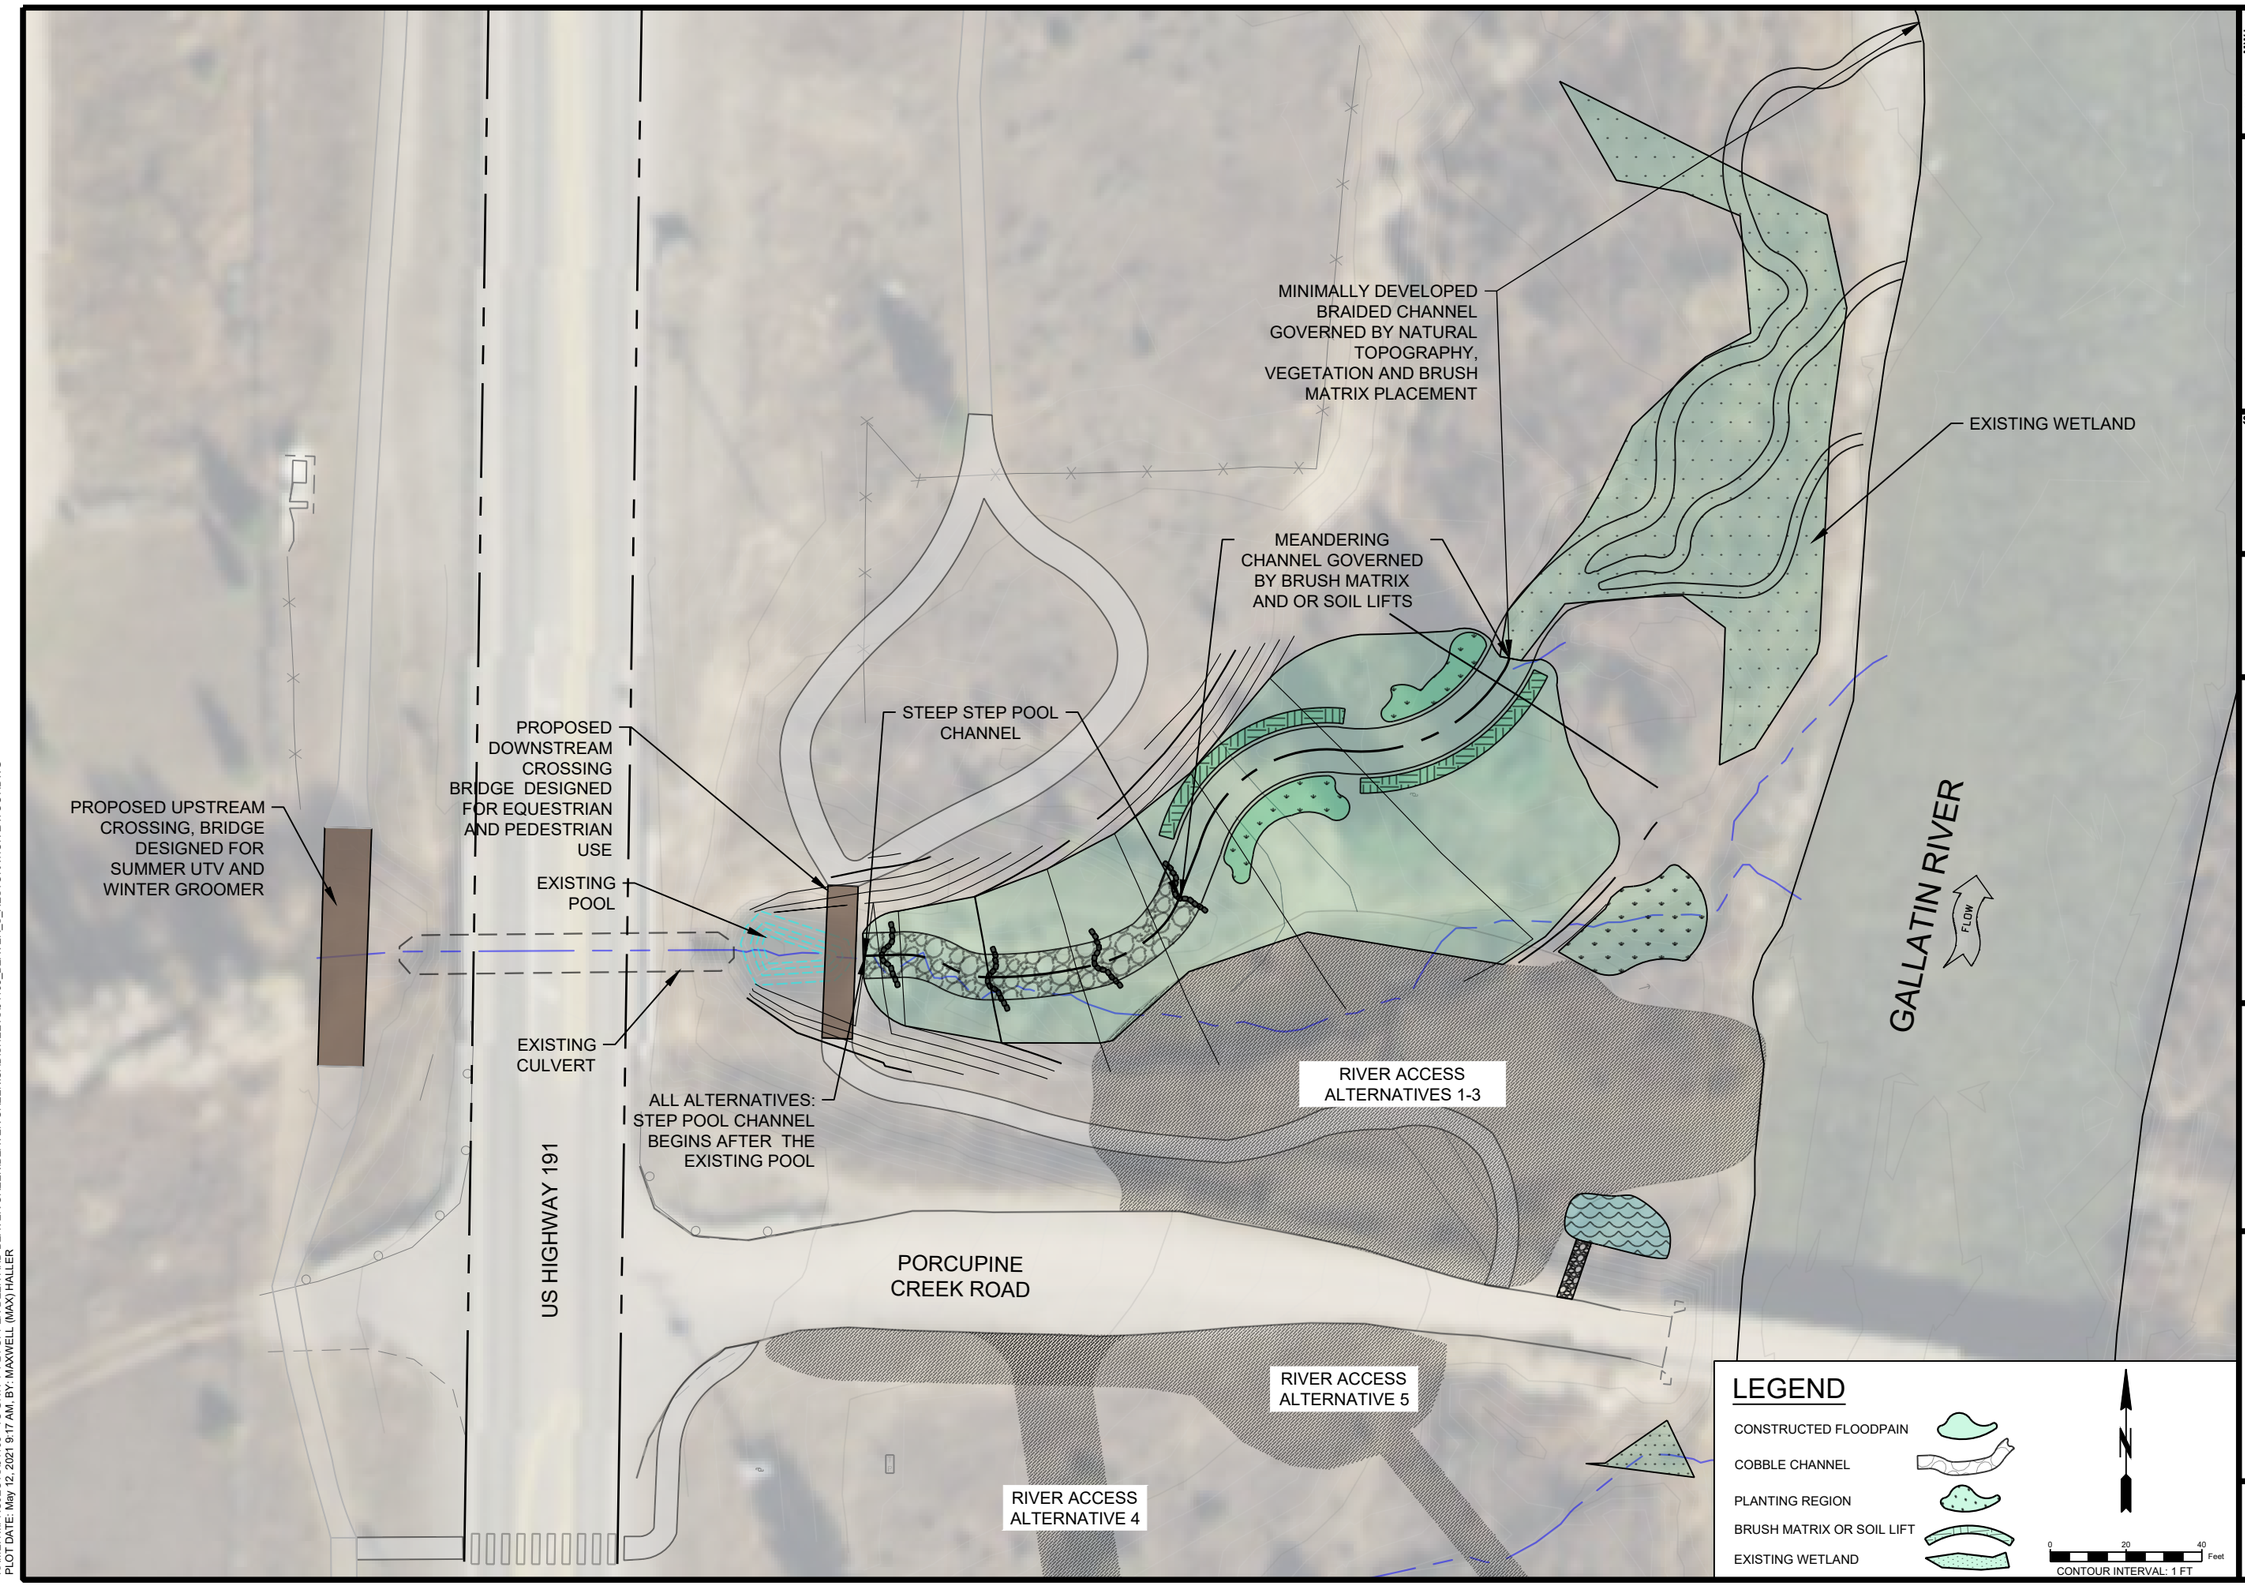

NAME: N:\PROJECTS\04198 - TU GRTF FY 21 UPPER DEER AND BEAVER CREEK\BEAVER CREEK\CAD\SHEETS\04198_BEAVER_S_RESTORATION LAYOUT.DWG
PLOT DATE: May 12, 2021 9:17 AM, BY: MAXWELL (MAX) HALLER

DESIGNED	MWJ
DRAWN	MDH
CHECKED	MWJ
DATE	05/2021

REVISION

RESPEC
3810 VALLEY COMMONS DR.
SUITE 4
BOZEMAN, MT 59718
PHONE (406) 284-2525

RESPEC

STAMP

811 Know what's below. Call before you dig.

GALLATIN RIVER TASK FORCE
PO BOX 160513
BIG SKY, MT 59716

PORCUPINE CREEK ACCESS IMPROVEMENTS AND STREAM RESTORATION

BEAVER CREEK RESTORATION OVERVIEW

SHEET NUMBER:
C-03
SHEET

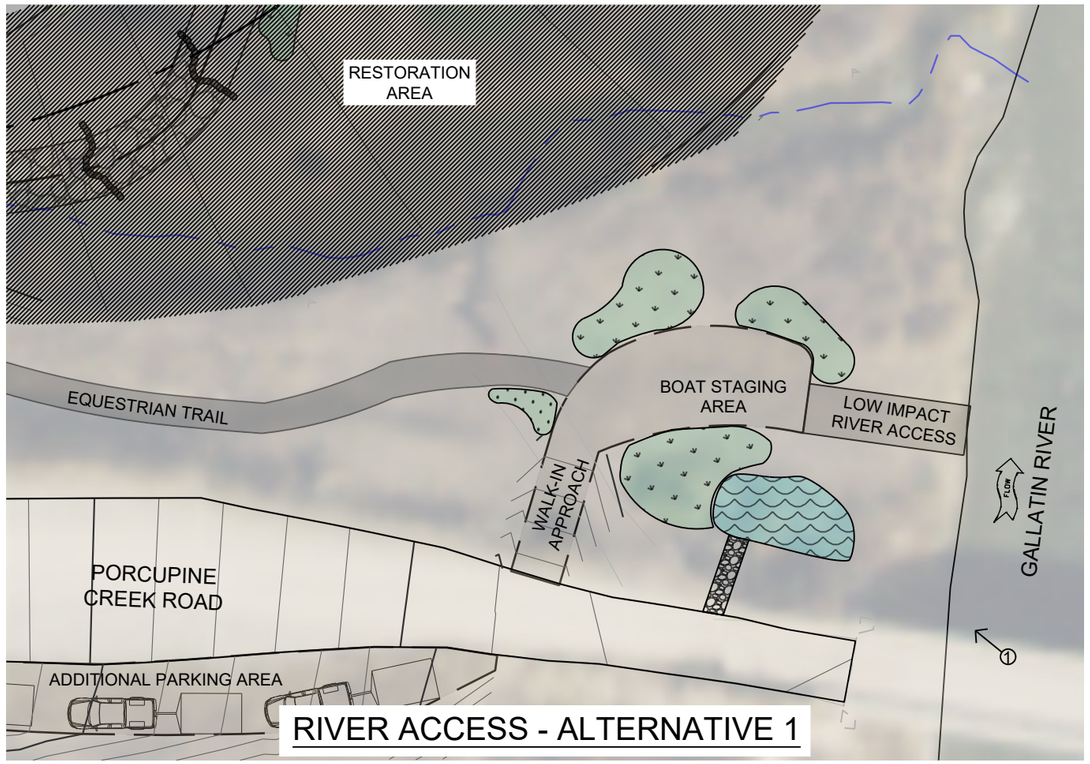

RIVER ACCESS - ALTERNATIVE 1

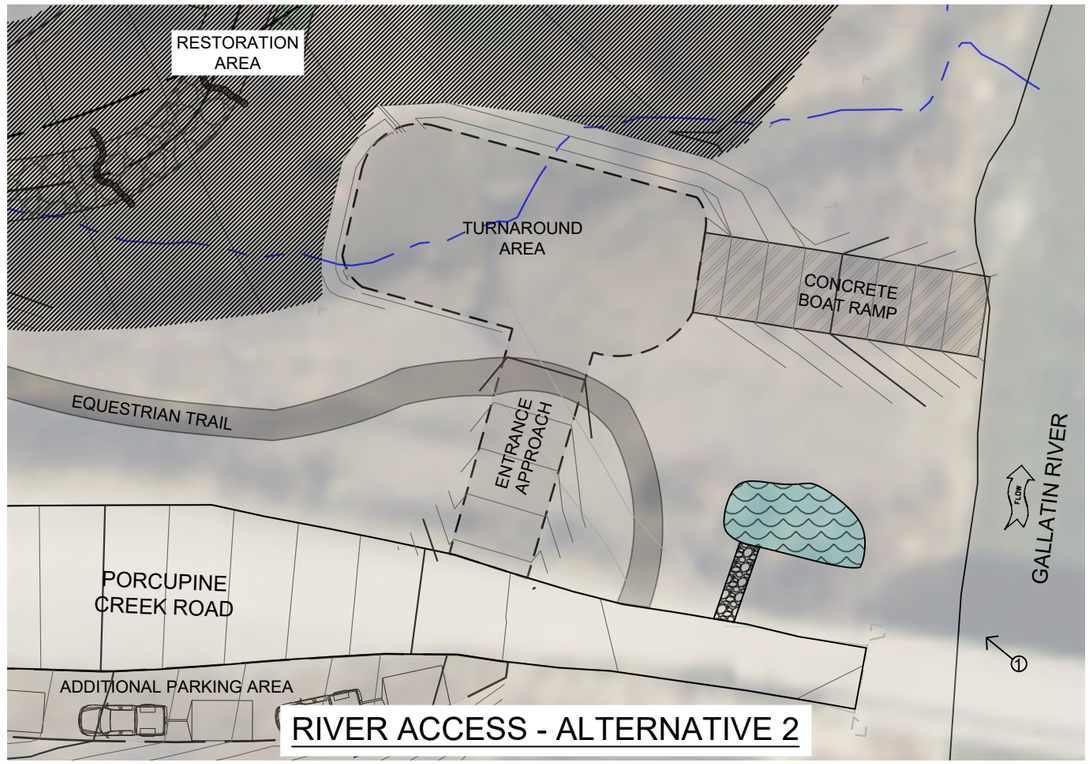

RIVER ACCESS - ALTERNATIVE 2

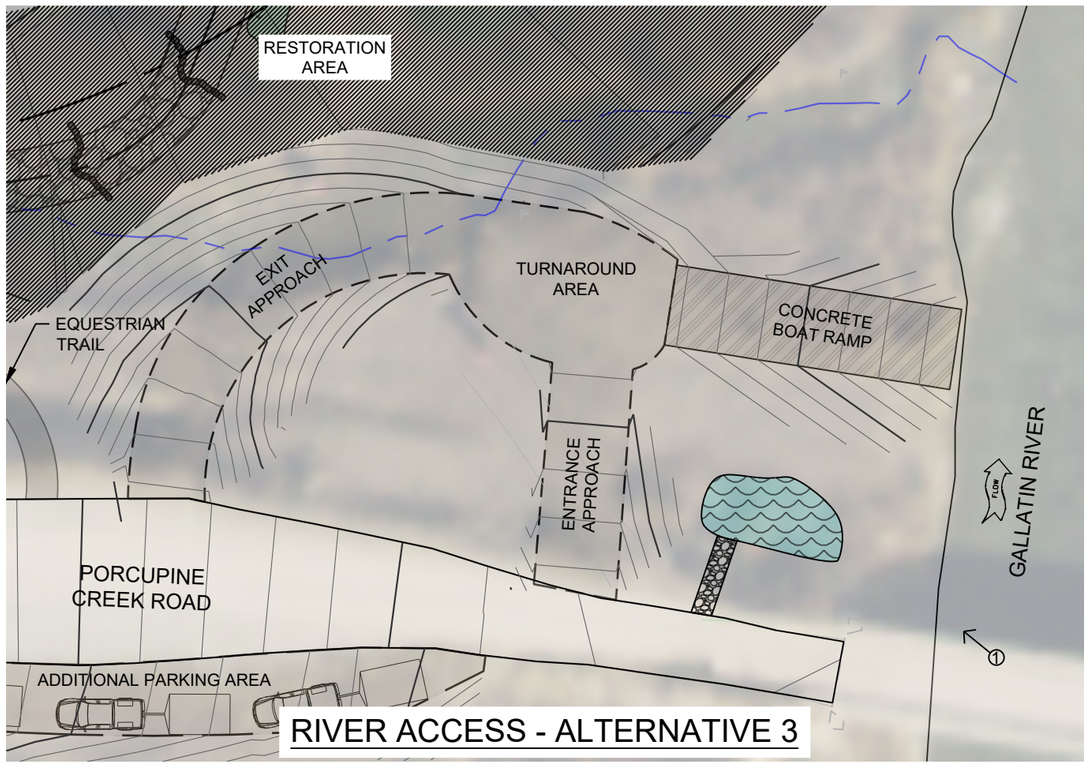

RIVER ACCESS - ALTERNATIVE 3

PHOTO POINT 1

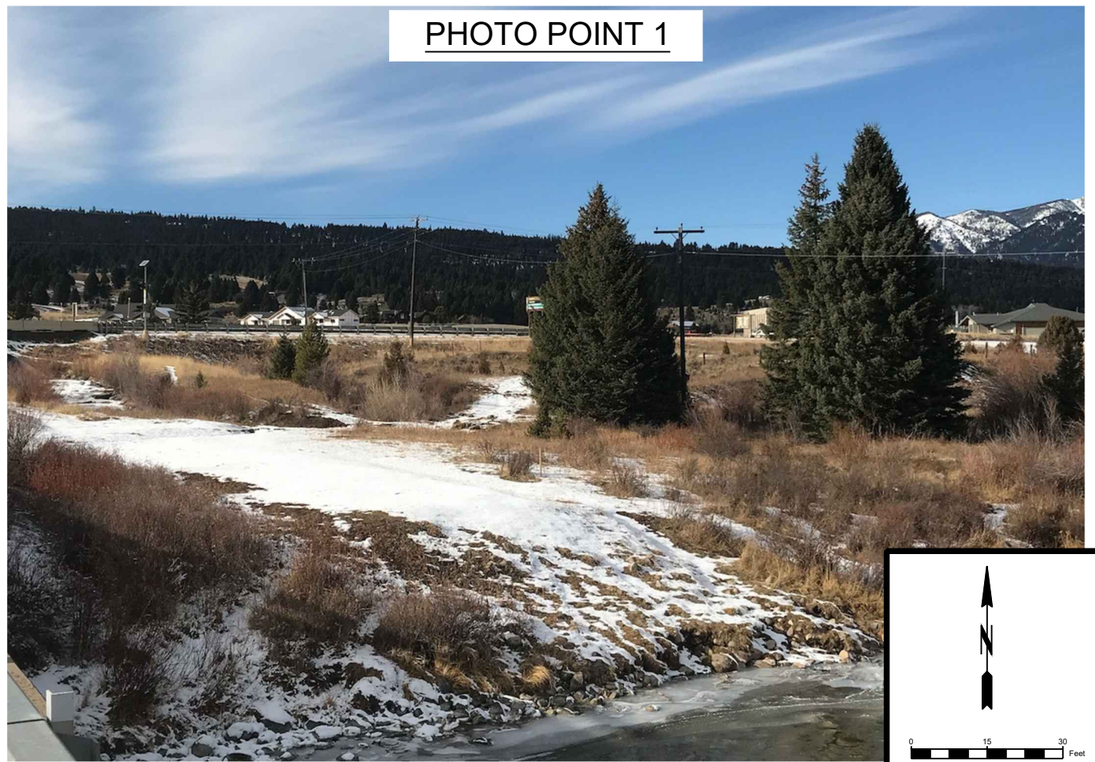

0 15 30 Feet

CONTOUR INTERVAL: 1 FT

DESIGNED	MWJ
DRAWN	MDH
CHECKED	MWJ
DATE	05/2021

REVISION

RESPEC
3810 VALLEY COMMONS DR.
SUITE 4
BOZEMAN, MT 59718
PHONE (406) 284-2525

RESPEC

STAMP

811 Know what's below. Call before you dig.

GALLATIN RIVER TASK FORCE
PO BOX 160513
BIG SKY, MT 59716

PORCUPINE CREEK ACCESS IMPROVEMENTS AND STREAM RESTORATION

BEAVER CREEK RIVER ACCESS IMPROVEMENTS ALTERNATIVES 1-3

SHEET NUMBER:
C-04
SHEET

NAME: N:\PROJECTS\04198 - TU GRTF FY 21 UPPER DEER AND BEAVER CREEK\BEAVER CREEK\CAD\SHEETS\04198_BEAVER_S_ALTERNATIVE 1-3.DWG
PLOT DATE: May 12, 2021 9:17 AM, BY: MAXWELL (MAX) HALLER

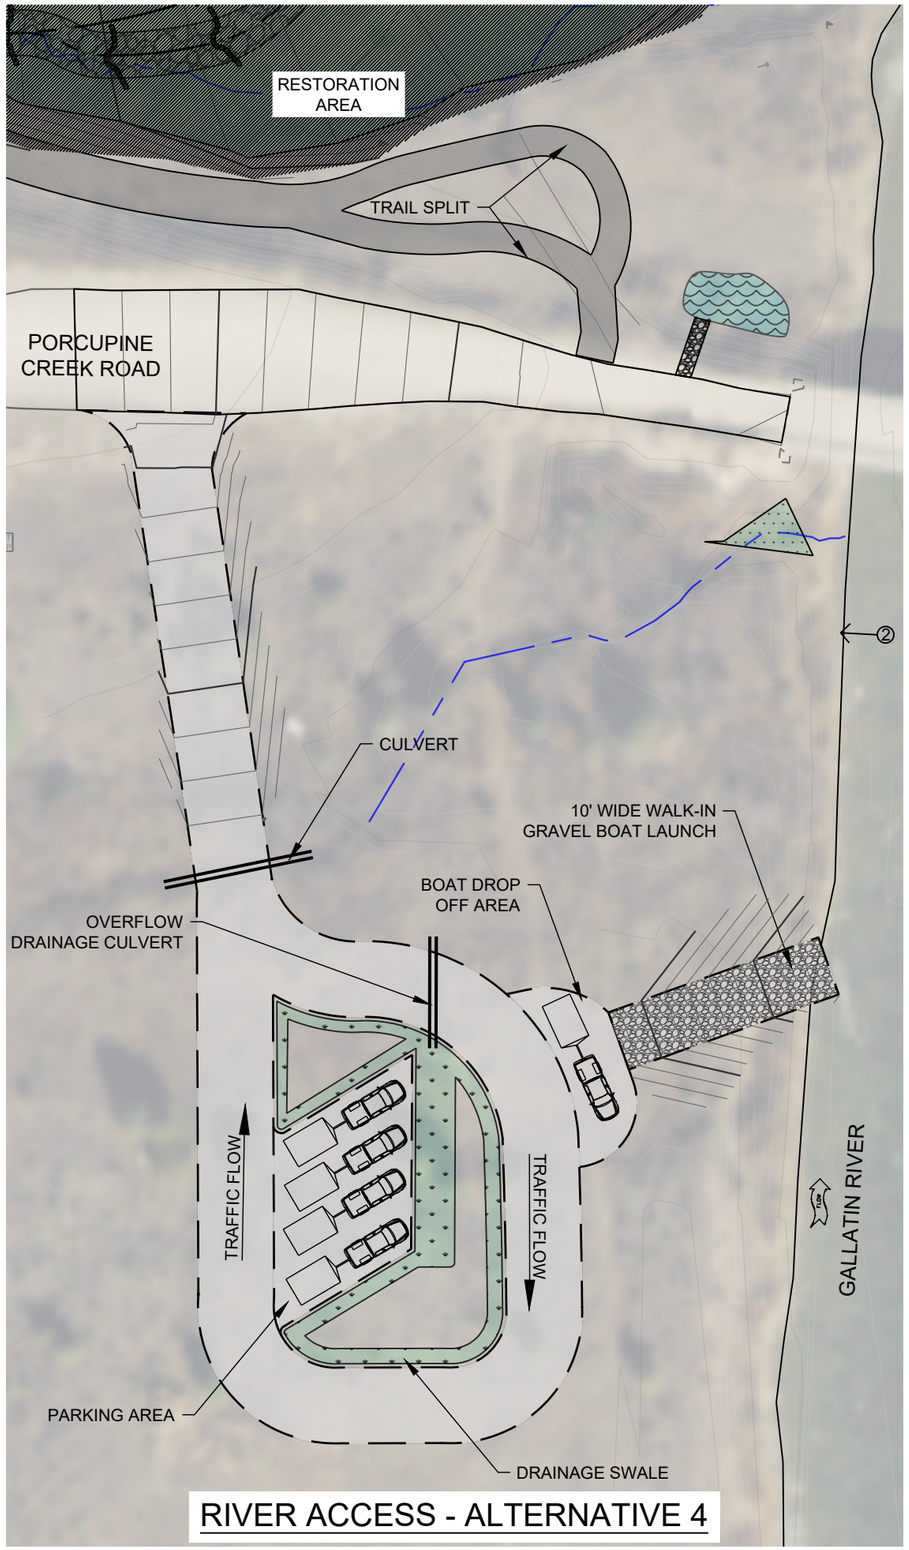

RIVER ACCESS - ALTERNATIVE 4

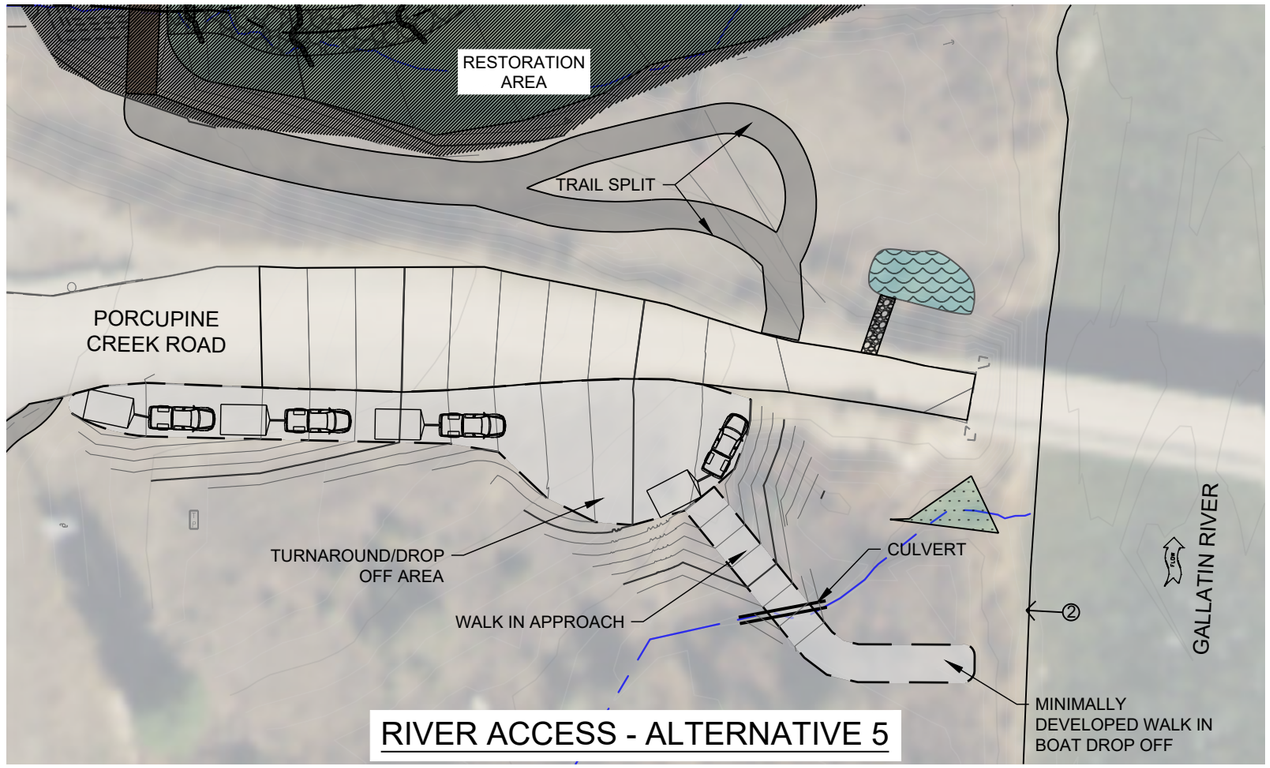

RIVER ACCESS - ALTERNATIVE 5

PHOTO POINT 2

0 20 40 Feet

CONTOUR INTERVAL: 1 FT

DESIGNED	MWJ
DRAWN	MDH
CHECKED	MWJ
DATE	05/2021

REVISION

RESPEC
3810 VALLEY COMMONS DR.
SUITE 4
BOZEMAN, MT 59718
PHONE (406) 284-2525

RESPEC

STAMP

811 Know what's below. Call before you dig.

GALLATIN RIVER TASK FORCE
PO BOX 160513
BIG SKY, MT 59716

PORCUPINE CREEK ACCESS IMPROVEMENTS AND STREAM RESTORATION

BEAVER CREEK RIVER ACCESS IMPROVEMENTS ALTERNATIVE 4 & 5

SHEET NUMBER:
C-05
SHEET

NAME: N:\PROJECTS\04198 - TU GRTF FY 21 UPPER DEER AND BEAVER CREEK\BEAVER CREEK\CAD\SHEETS\04198_BEAVER_S_ALTERNATIVE 4&5.DWG
PLOT DATE: May 12, 2021 9:18 AM, BY: MAXWELL (MAX) HALLER

NAME: N:\PROJECTS\04198 - TU GRTF FY 21 UPPER DEER AND BEAVER CREEK\BEAVER CREEK\CAD\SHEETS\04198_PORCUPINE_S_DG.DWG
PLOT DATE: May 12, 2021 9:18 AM, BY: MAXWELL (MAX) HALLER

SHEET NUMBER: C-06
SHEET

PORCUPINE CREEK ROAD ACCESS IMPROVEMENTS

PORCUPINE CREEK ACCESS IMPROVEMENTS AND STREAM RESTORATION

GALLATIN RIVER TASK FORCE
PO BOX 160513
BIG SKY, MT 59716

811 Know what's below. Call before you dig.

STAMP

RESPEC
3810 VALLEY COMMONS DR.
SUITE 4
BOZEMAN, MT 59718
PHONE (406) 284-2525

DESIGNED	MWJ
DRAWN	MDH
CHECKED	MWJ
DATE	05/2021

REVISION

PHOTO #1

PHOTO #2

PHOTO #3

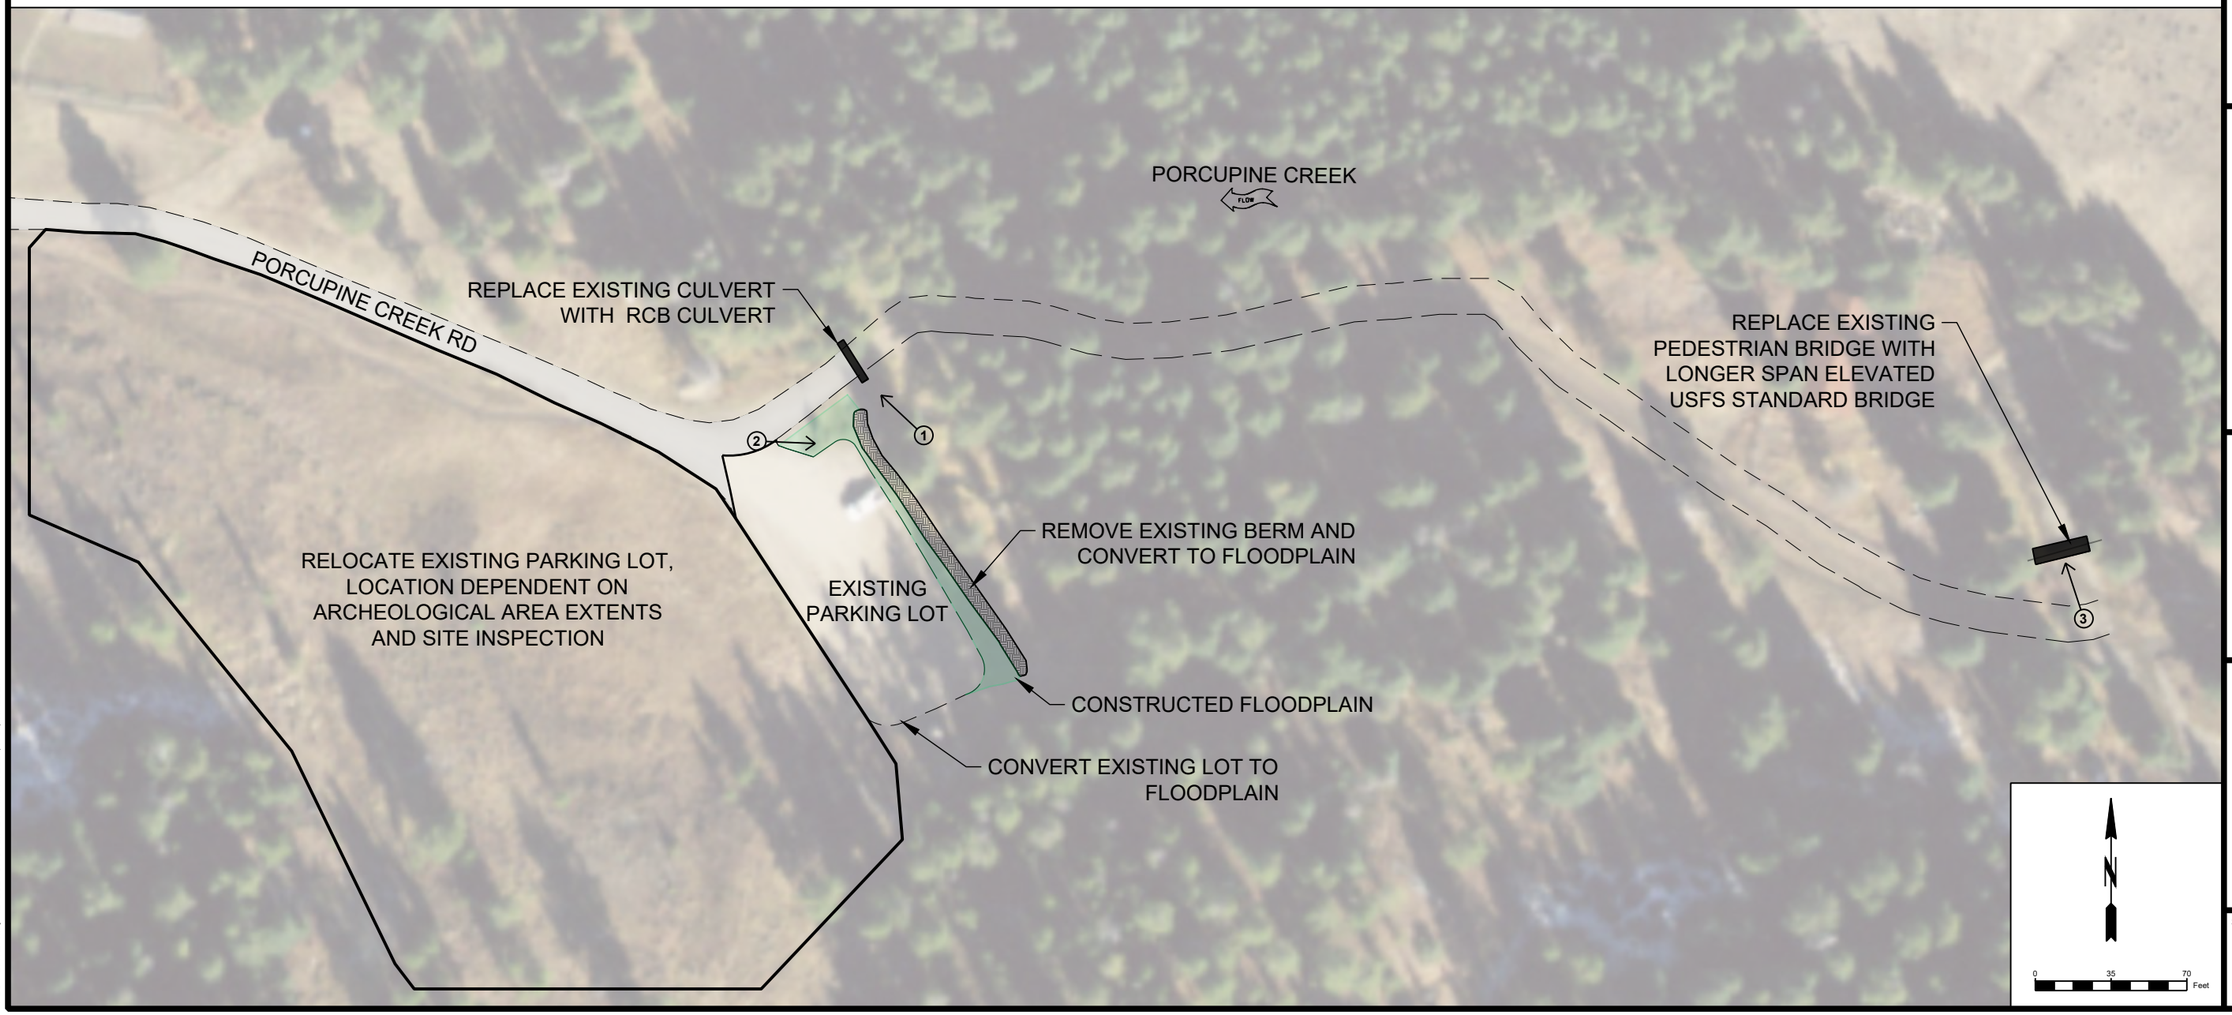

NAME: N:\PROJECTS\04198 - TU GRTF FY 21 UPPER DEER AND BEAVER CREEK\BEAVER CREEK\CAD\SHEETS\04198_PORCUPINE_S_DG.DWG
PLOT DATE: May 12, 2021 9:18 AM, BY: MAXWELL (MAX) HALLER

DESIGNED	MWJ
DRAWN	MDH
CHECKED	MWJ
DATE	05/2021

REVISION

RESPEC
3810 VALLEY COMMONS DR.
SUITE 4
BOZEMAN, MT 59718
PHONE (406) 284-2525

RESPEC

STAMP

811 Know what's below. Call before you dig.

GALLATIN RIVER TASK FORCE
PO BOX 160513
BIG SKY, MT 59716

PORCUPINE CREEK ACCESS IMPROVEMENTS AND STREAM RESTORATION

PORCUPINE CREEK TRAILHEAD ACCESS IMPROVEMENTS

SHEET NUMBER:
C-07
SHEET